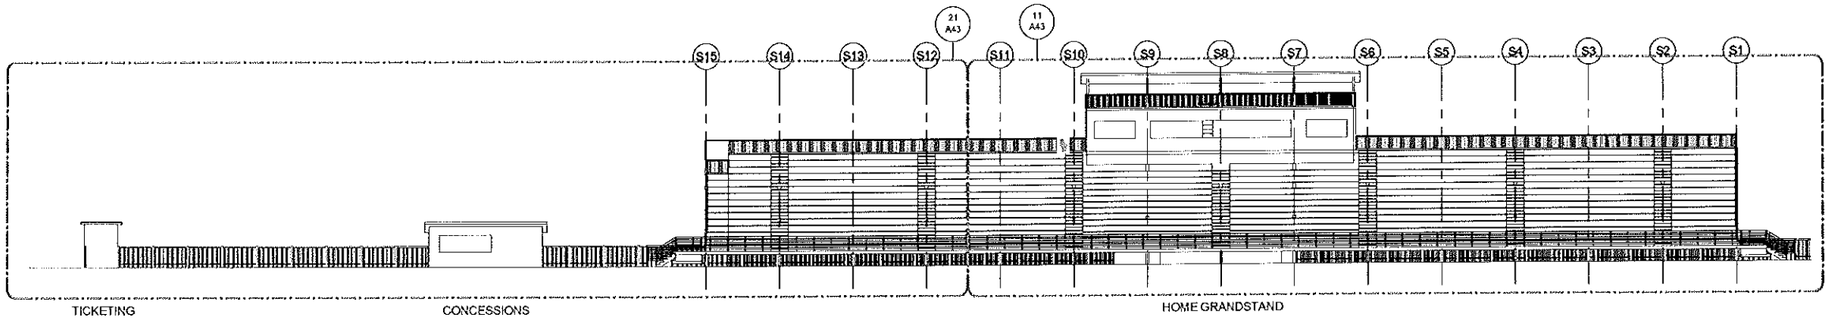

01 OVERALL ELEVATION HOME STADIUM NORTH
1/16" = 1'-0"

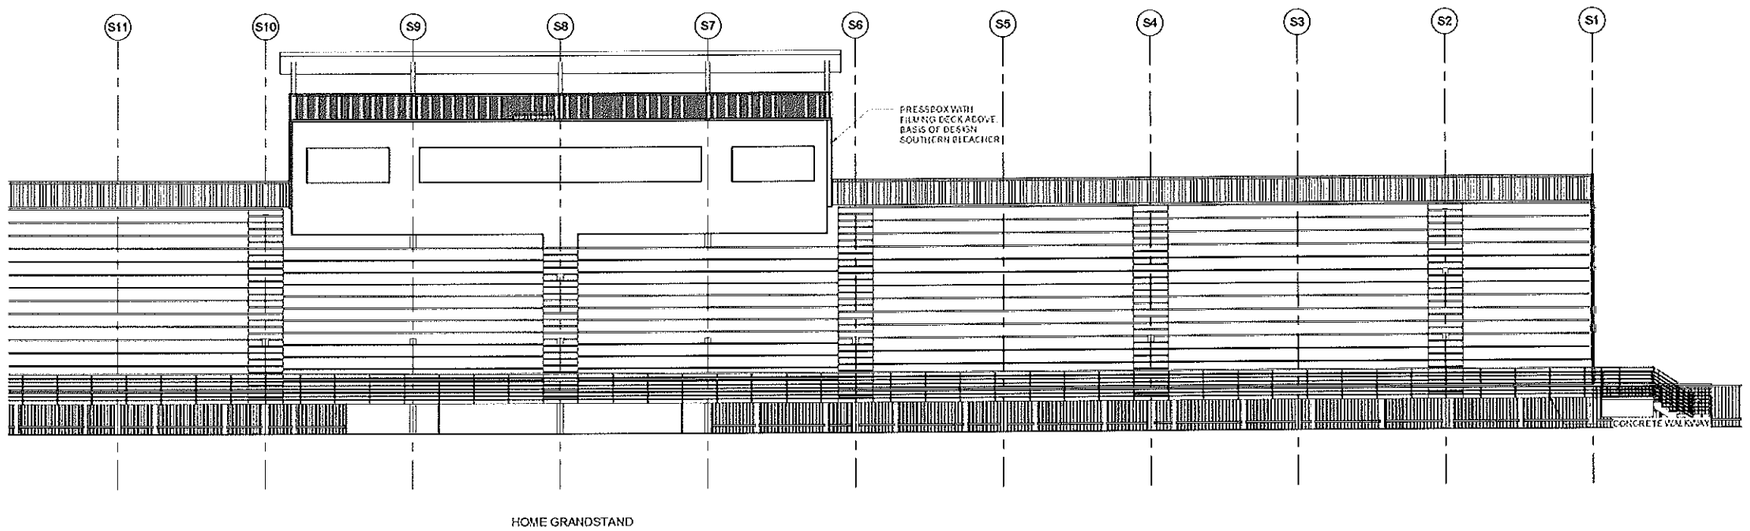

11 ELEVATION HOME STADIUM NORTH WEST
1/8" = 1'-0"

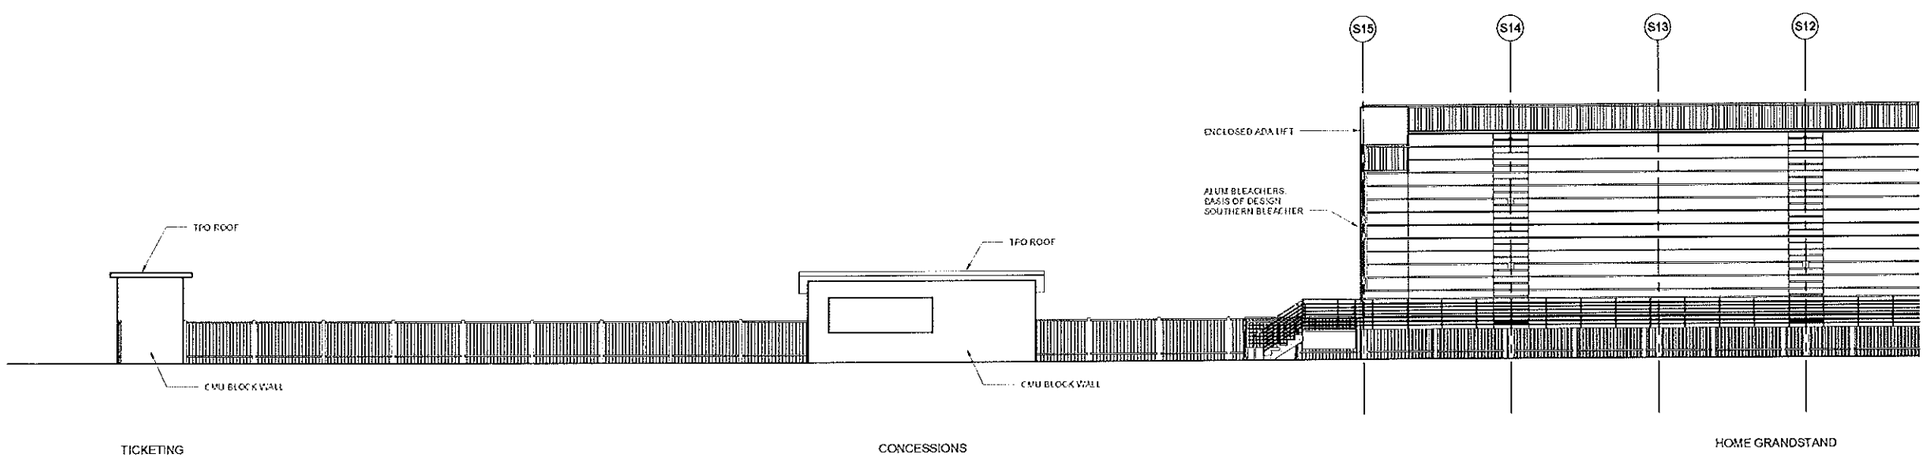

21 ELEVATON HOME STADIUM NORTH EAST
1/8" = 1'-0"

4/21/2015 2:13:49 PM

boora

Boora Architects Inc.
720 SW Washington Suite 800
Portland, OR 97205
T. 503.226.1575 F. 503.241.7429
www.boora.com

ISSUED FOR INFORMATIONAL PURPOSES ONLY

NOT FOR CONSTRUCTION

SOUTH COOPER MOUNTAIN HIGH SCHOOL

12500 SW 175th AVENUE
BEAVERTON, OR 97007

MARK	DATE	DESCRIPTION
Issued:		APRIL 22, 2015
Scale:		As indicated

Copyright 14013

CONDITIONAL USE & DESIGN REVIEW PKG

STADIUM ELEVATIONS

A43

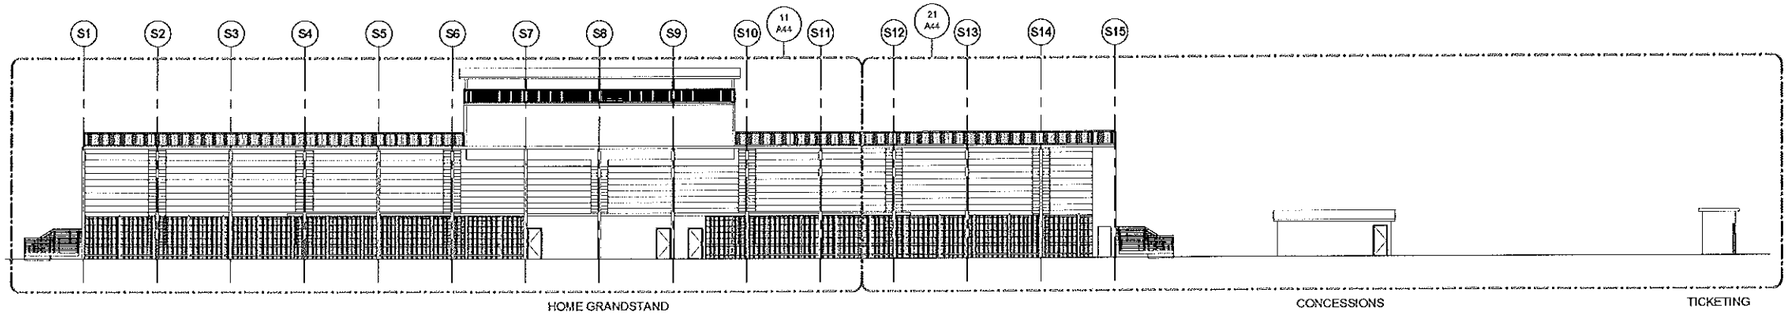

01 OVERALL ELEVATION HOME STADIUM SOUTH
1/16" = 1'-0"

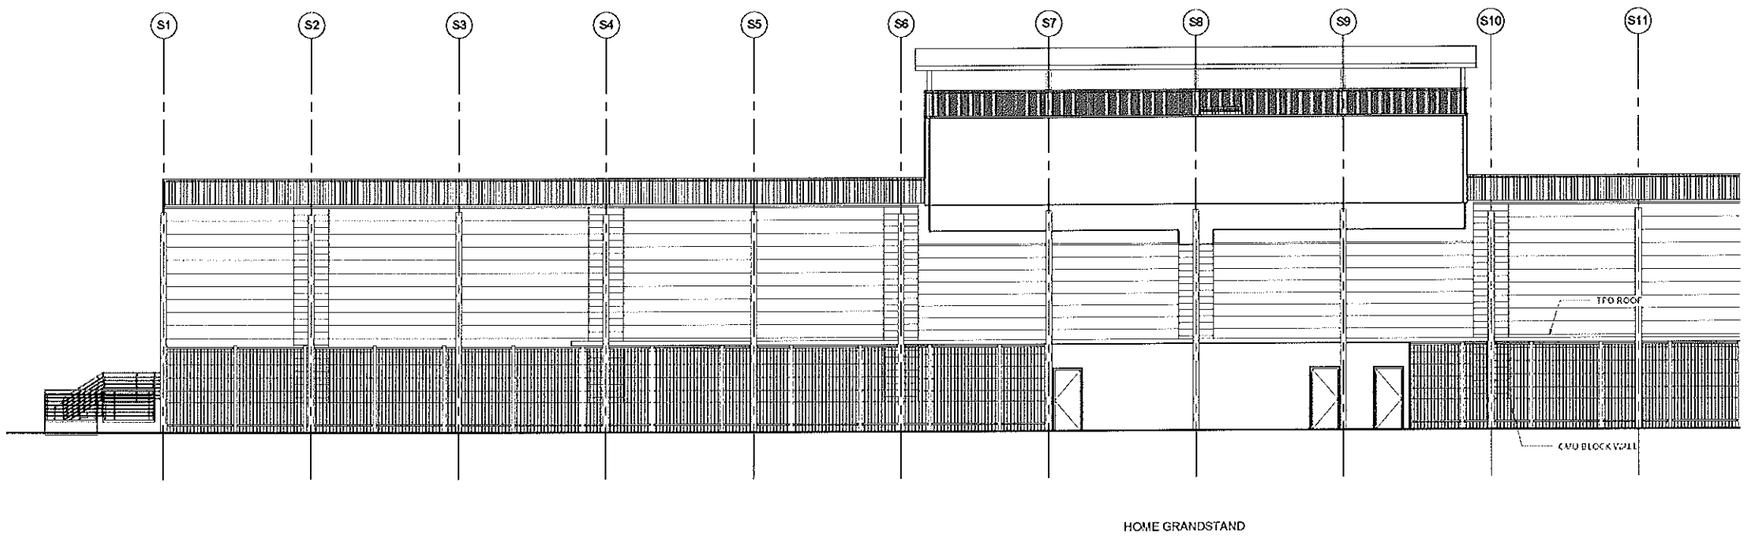

11 ELEVATION HOME STADIUM SOUTH WEST
1/8" = 1'-0"

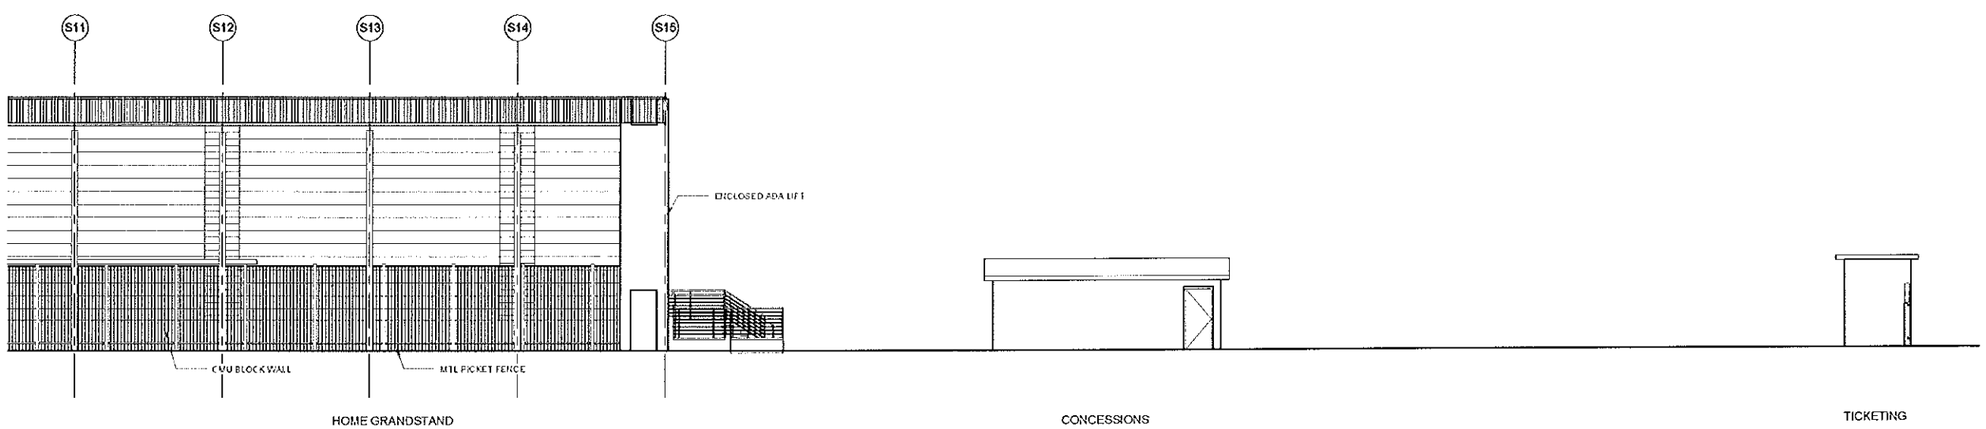

21 ELEVATION HOME STADIUM SOUTH EAST
1/8" = 1'-0"

4/21/2015 2:14:09 PM

boora

Boora Architects Inc.
720 SW Washington Suite 800
Portland, OR 97205
T. 503.226.1575 F. 503.241.7429
www.boora.com

ISSUED FOR INFORMATIONAL PURPOSES ONLY

NOT FOR CONSTRUCTION

SOUTH COOPER MOUNTAIN HIGH SCHOOL

12500 SW 175th AVENUE
BEAVERTON, OR 97007

MARK	DATE	DESCRIPTION
Issued:		APRIL 22, 2015
Scale:		As indicated

Copyright 14013

CONDITIONAL USE & DESIGN REVIEW PKG

STADIUM ELEVATIONS

A44

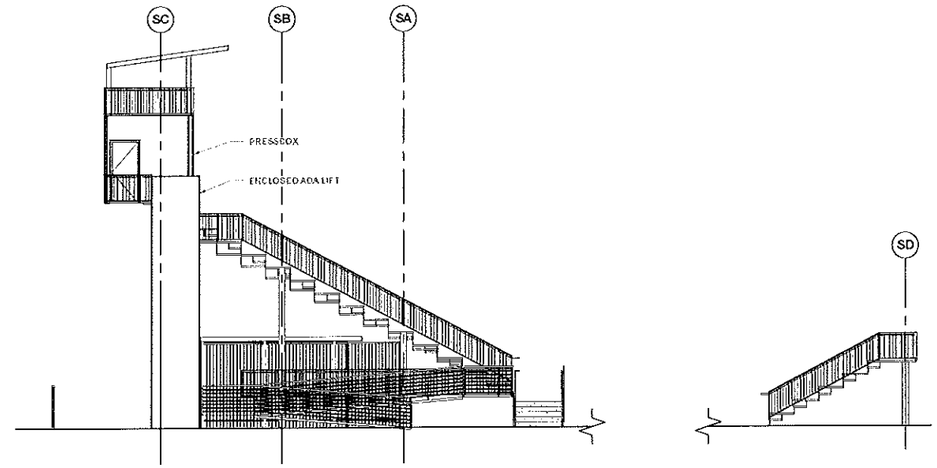

01 ELEVATION HOME & VISITOR STADIUM EAST
1/8" = 1'-0"

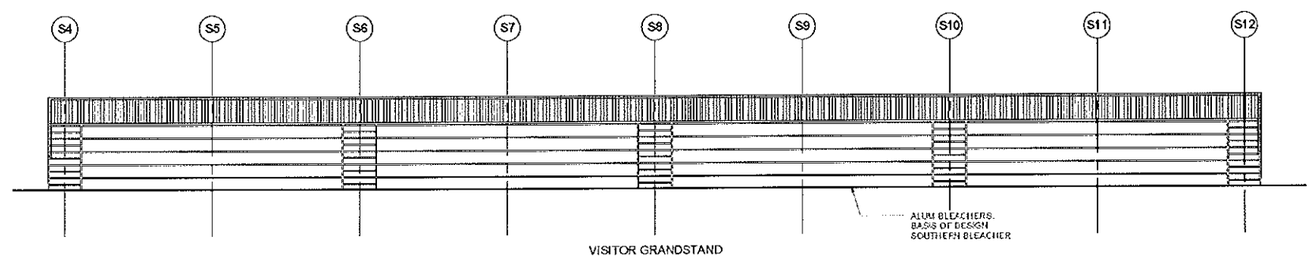

11 ELEVATION VISITOR STADIUM SOUTH
1/8" = 1'-0"

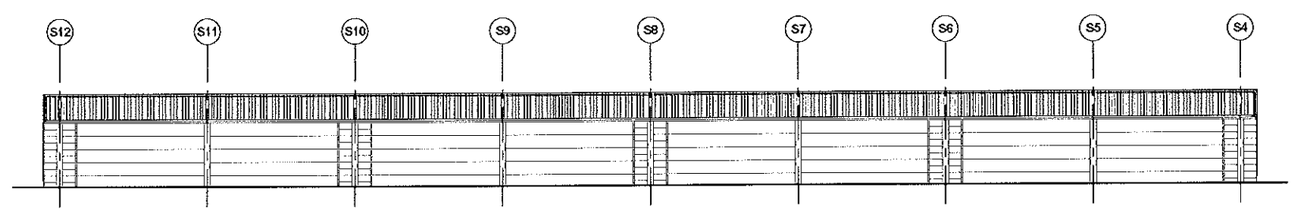

21 ELEVATION VISITOR STADIUM NORTH
1/8" = 1'-0"

boora

Boora Architects Inc.
720 SW Washington Suite 800
Portland, OR 97205
T. 503.226.1575 F. 503.241.7429
www.boora.com

ISSUED FOR INFORMATIONAL PURPOSES ONLY

NOT FOR CONSTRUCTION

SOUTH COOPER MOUNTAIN HIGH SCHOOL

12500 SW 175th AVENUE
BEAVERTON, OR 97007

MARK	DATE	DESCRIPTION
Issued:		APRIL 22, 2015
Scale:		1/8" = 1'-0"

Copyright 14013

CONDITIONAL USE & DESIGN REVIEW PKG

STADIUM ELEVATIONS

A45

4/21/2015 2:14:20 PM

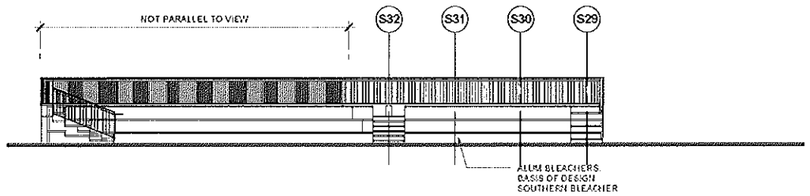

02 ELEVATION - EAST - VARSITY BASEBALL
1/8" = 1'-0"

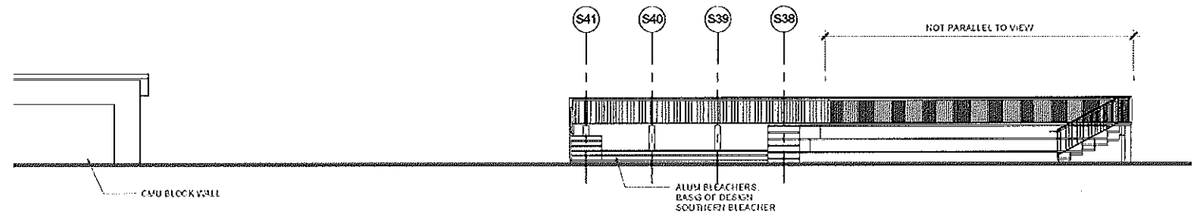

01 ELEVATION - NORTH - VARSITY GRANDSTAND - EAST
1/8" = 1'-0"

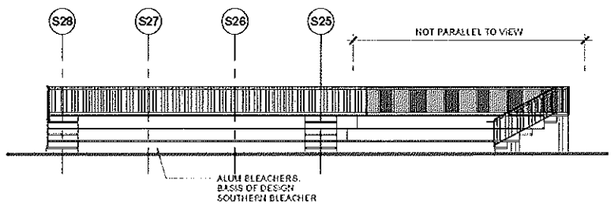

12 ELEVATION - WEST - VARSITY SOFTBALL GRANDSTAND
1/8" = 1'-0"

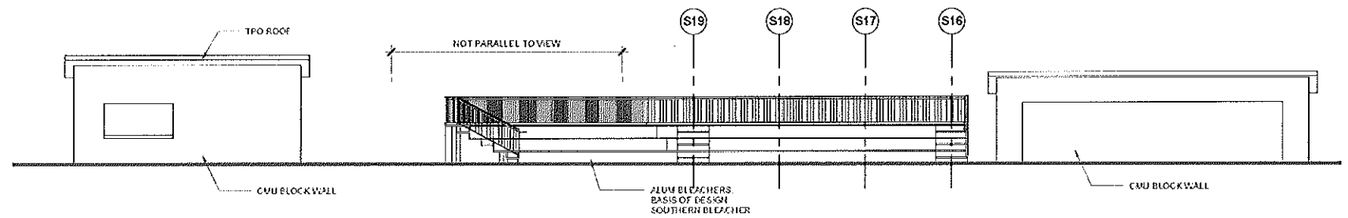

11 ELEVATION - NORTH - VARSITY GRANDSTAND - WEST
1/8" = 1'-0"

boora

Boora Architects Inc.
720 SW Washington Suite 800
Portland, OR 97205
T. 503.226.1575 F. 503.241.7429
www.boora.com

ISSUED FOR
INFORMATIONAL
PURPOSES ONLY

NOT FOR
CONSTRUCTION

SOUTH COOPER MOUNTAIN HIGH SCHOOL

12500 SW 175th AVENUE
BEAVERTON, OR 97007

MARK	DATE	DESCRIPTION
Issued:		APRIL 22, 2015
Scale:		1/8" = 1'-0"

Copyright 14013

CONDITIONAL USE &
DESIGN REVIEW PKG

GRANDSTAND
ELEVATIONS

A46

4/21/2015 2:14:26 PM