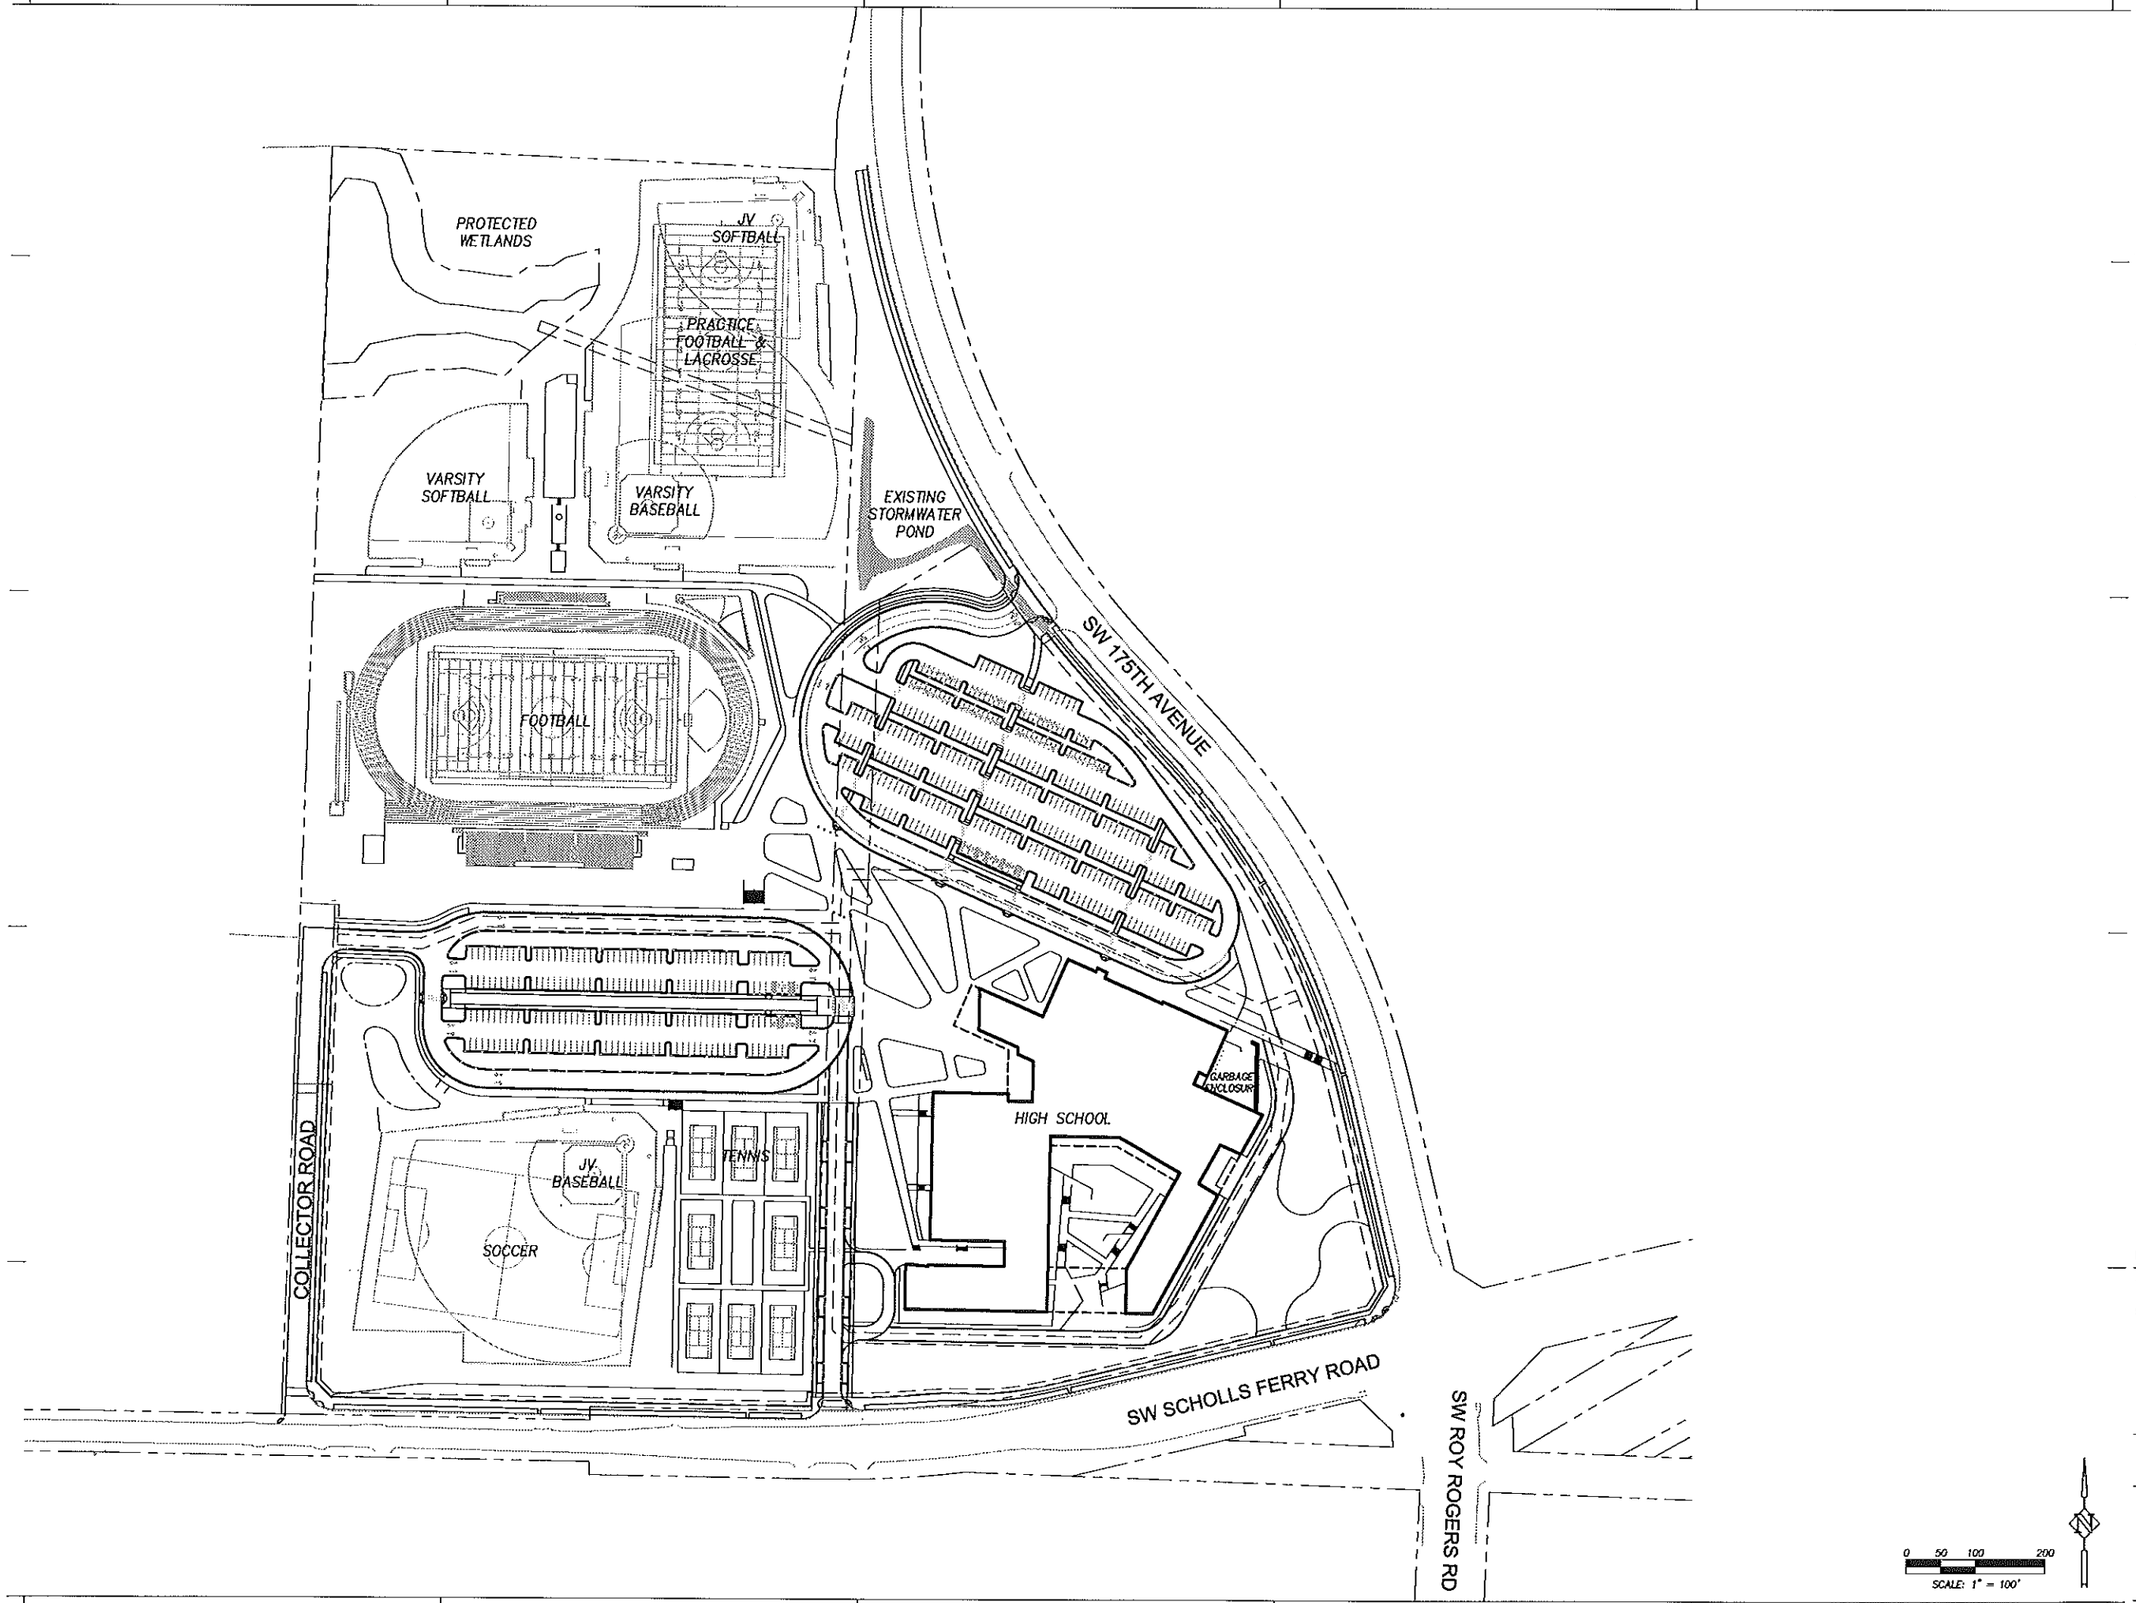

Harper Houf Peterson Righellis Inc.
ENGINEERS • PLANNERS
LANDSCAPE ARCHITECTS • SURVEYORS
205 SE Spokane Street, Suite 200, Portland, OR 97202
phone: 503.221.1131 www.hhpr.com fax: 503.221.1171

boora
Boora Architects Inc.
720 SW Washington Suite 800
Portland, OR 97205
T. 503.226.1575 F. 503.241.7429
www.boora.com

ISSUED FOR INFORMATIONAL PURPOSES ONLY

NOT FOR CONSTRUCTION

SOUTH COOPER MOUNTAIN HIGH SCHOOL

SCHOLLS FERRY ROAD AND SW 175TH AVENUE

MARK	DATE	DESCRIPTION
Issued:		APRIL 22, 2015
Scale:		

Copyright 14013

CU/DR PACKAGE

OVERALL SITE PLAN

C003